BBC Studios and Post Production

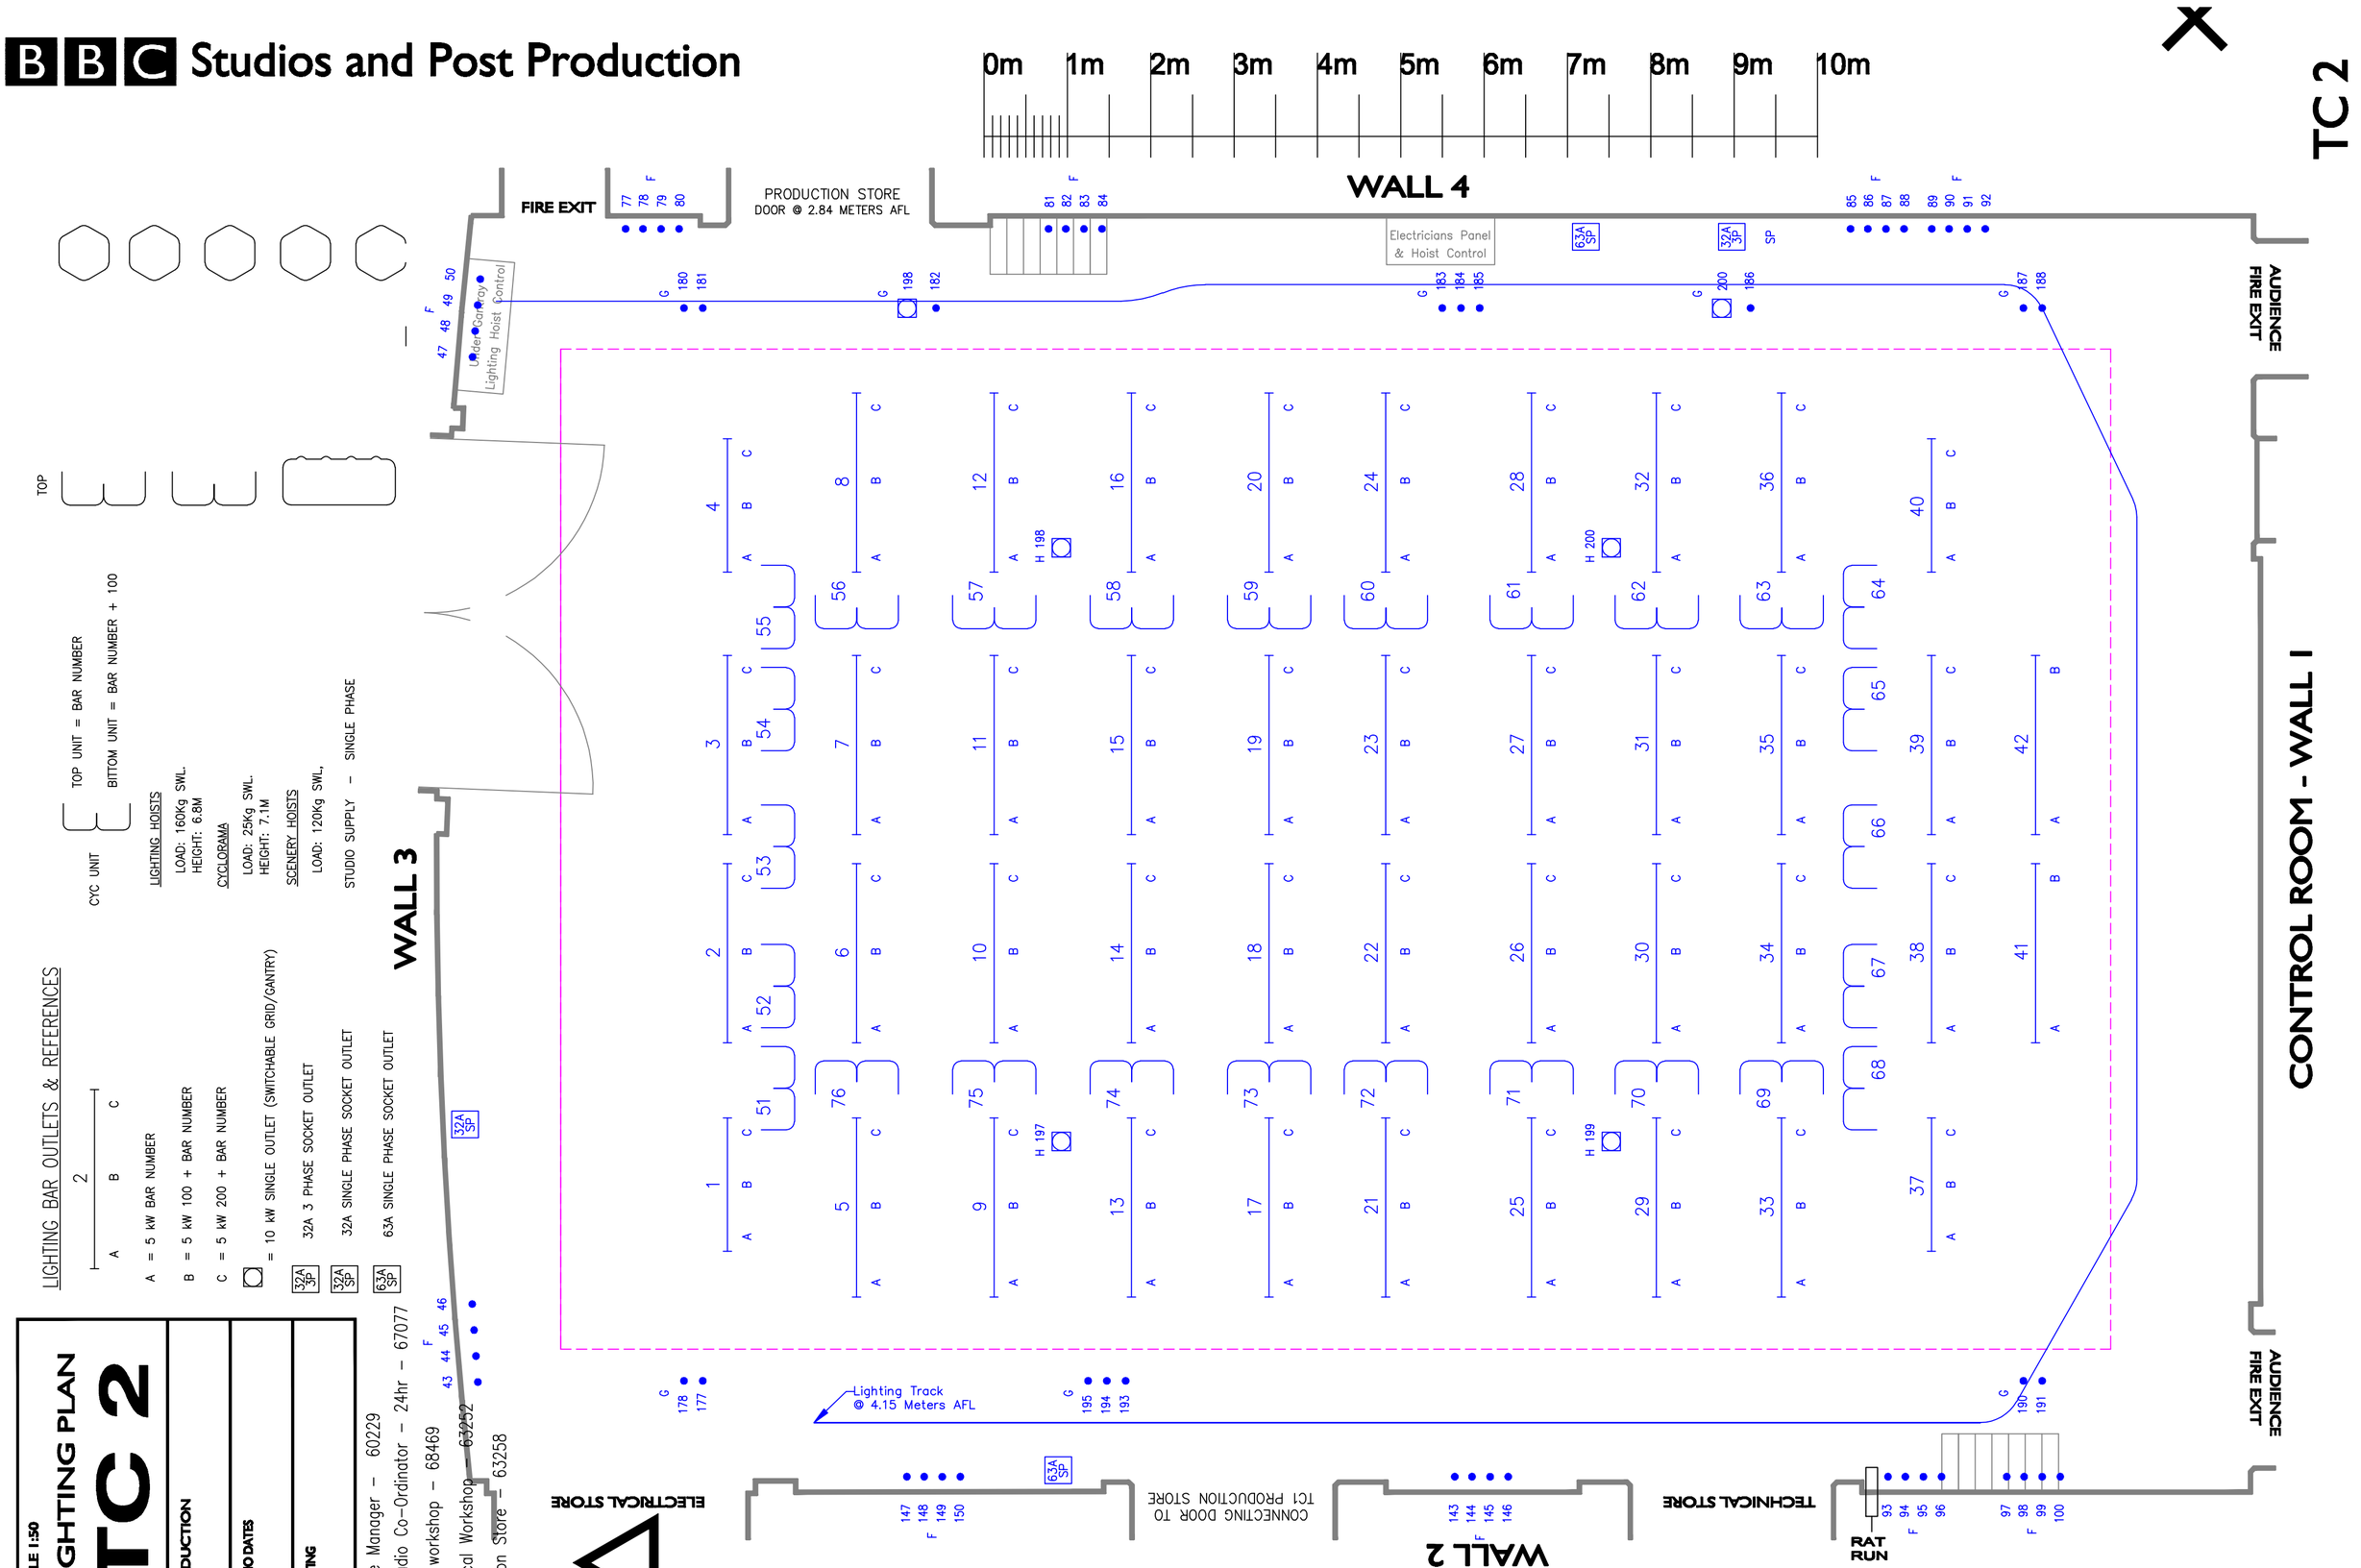

SCALE 1:50

LIGHTING PLAN

TC 2

PRODUCTION

STUDIO DATES

LIGHTING

TC 2

5020.2.18A1 ISSUE 2 PAL 20/01/2010

© BBC Studios and Post Production Ltd 2010 - This drawing may not be copied or reproduced without the permission of BBC Studios and Post Production Ltd. Issued January 2010. All previous versions superceded.