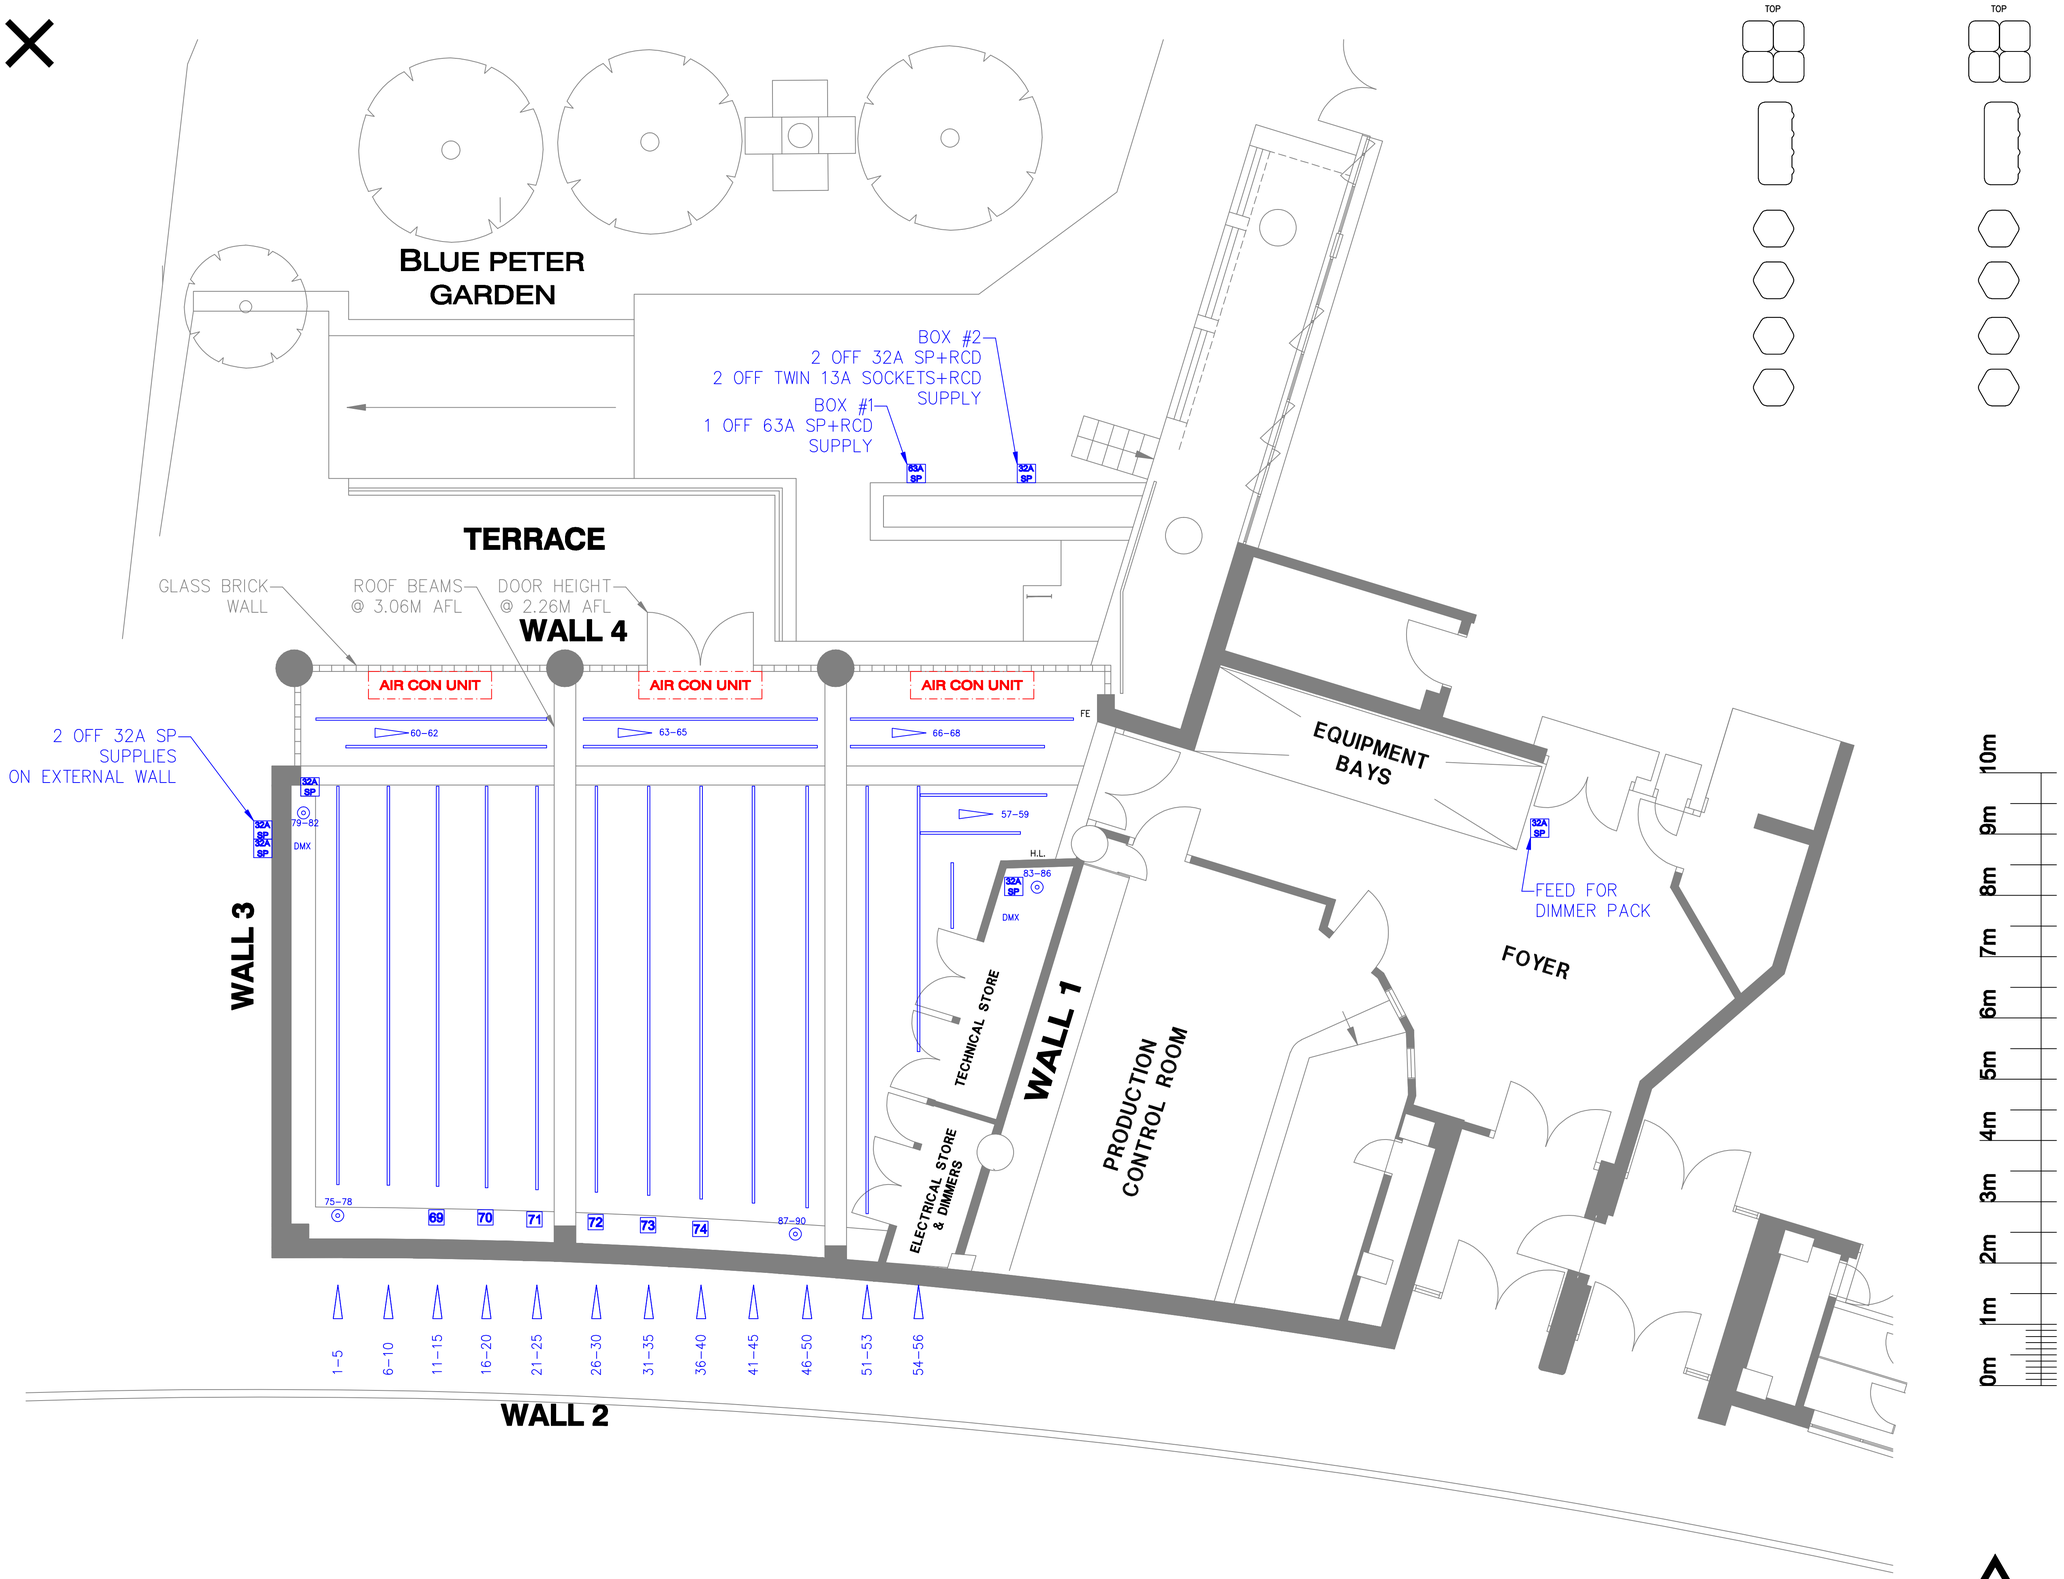

DESIGNER'S NOTES

KEY TO SYMBOLS

- CAMERA CONNECTION
- LIGHTING OUTLETS ON TRACKS
- FLOOR LIGHTING OUTLET
- HIGH LEVEL LIGHTING OUTLET
- FE — FIRE EXTINGUISHER
- TECHNICAL WALL BOX – SOUND & VISION
- HL — HOUSE LIGHT SWITCH
- LIGHTING TRACKS
- CYC RAIL
- AIRCON PLANT
- 32A SP = 1ø 32A GS POWER
- DMX — DMX TIELINES.

LIGHTING OUTLETS AVAILABLE

1–68	Lighting track outlet 2½kW
69–74	High level outlet 2½kW
75–90	Floor outlet 2½kW

CONTROL CHANNELS AVAILABLE FOR ADDITIONAL EQUIPMENT

GALAXY No.	DMX No.
91 — 384	91 — 384

HEIGHT OF LIGHTING TRACK 3.6 METERS
PANTOS ON TRACK

PRODUCER

DIRECTOR

DESIGNER

LIGHTING

ZERO DATE

PRODUCTION DATE

LIGHTING PLOT

METRIC STUDIO PLAN SCALE 1:50@A1

TC 9

PROGRAMME

5NB6/1/1.2.2A3 EMH – C&P PAL 18/01/2010

© BBC Studios and Post Production Ltd 2010
This drawing may not be copied or reproduced without the permission of BBC Studios and Post Production Ltd.
Issued January 2010. All previous versions superceded.

BBC Studios and Post Production